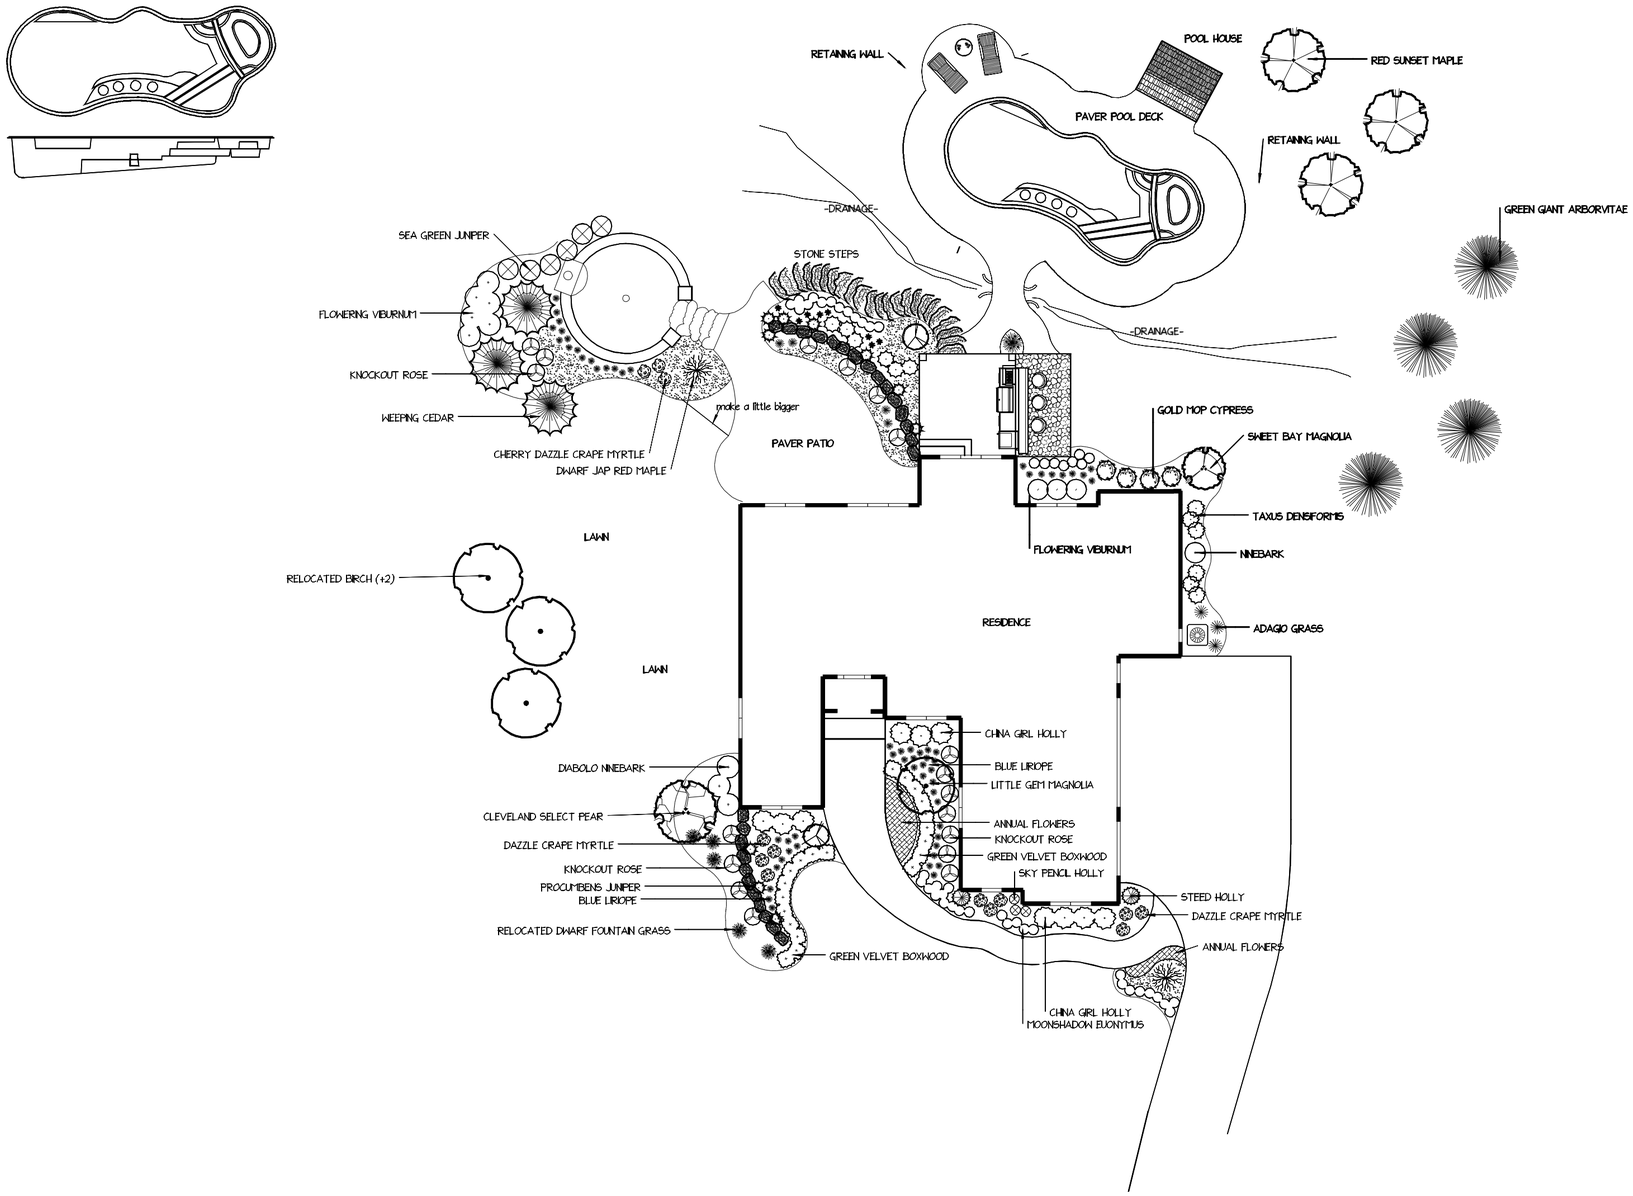

NOTES

No.	Date	Description
1	6/1/18	pool design work

REVISIONS

WALNUT RIDGE
LANDSCAPE & DESIGN
812-288-6691

LANDSCAPE
DESIGN

SCALE	1"=10'
DRAWN BY	B. JULIUS
CHECKED BY	BDJ
DATE	1/9/18
DATE OF PRINT	1/1/18

PROJECT NO. 1

SHEET NO. 1

Powered by DynaSCAPE®